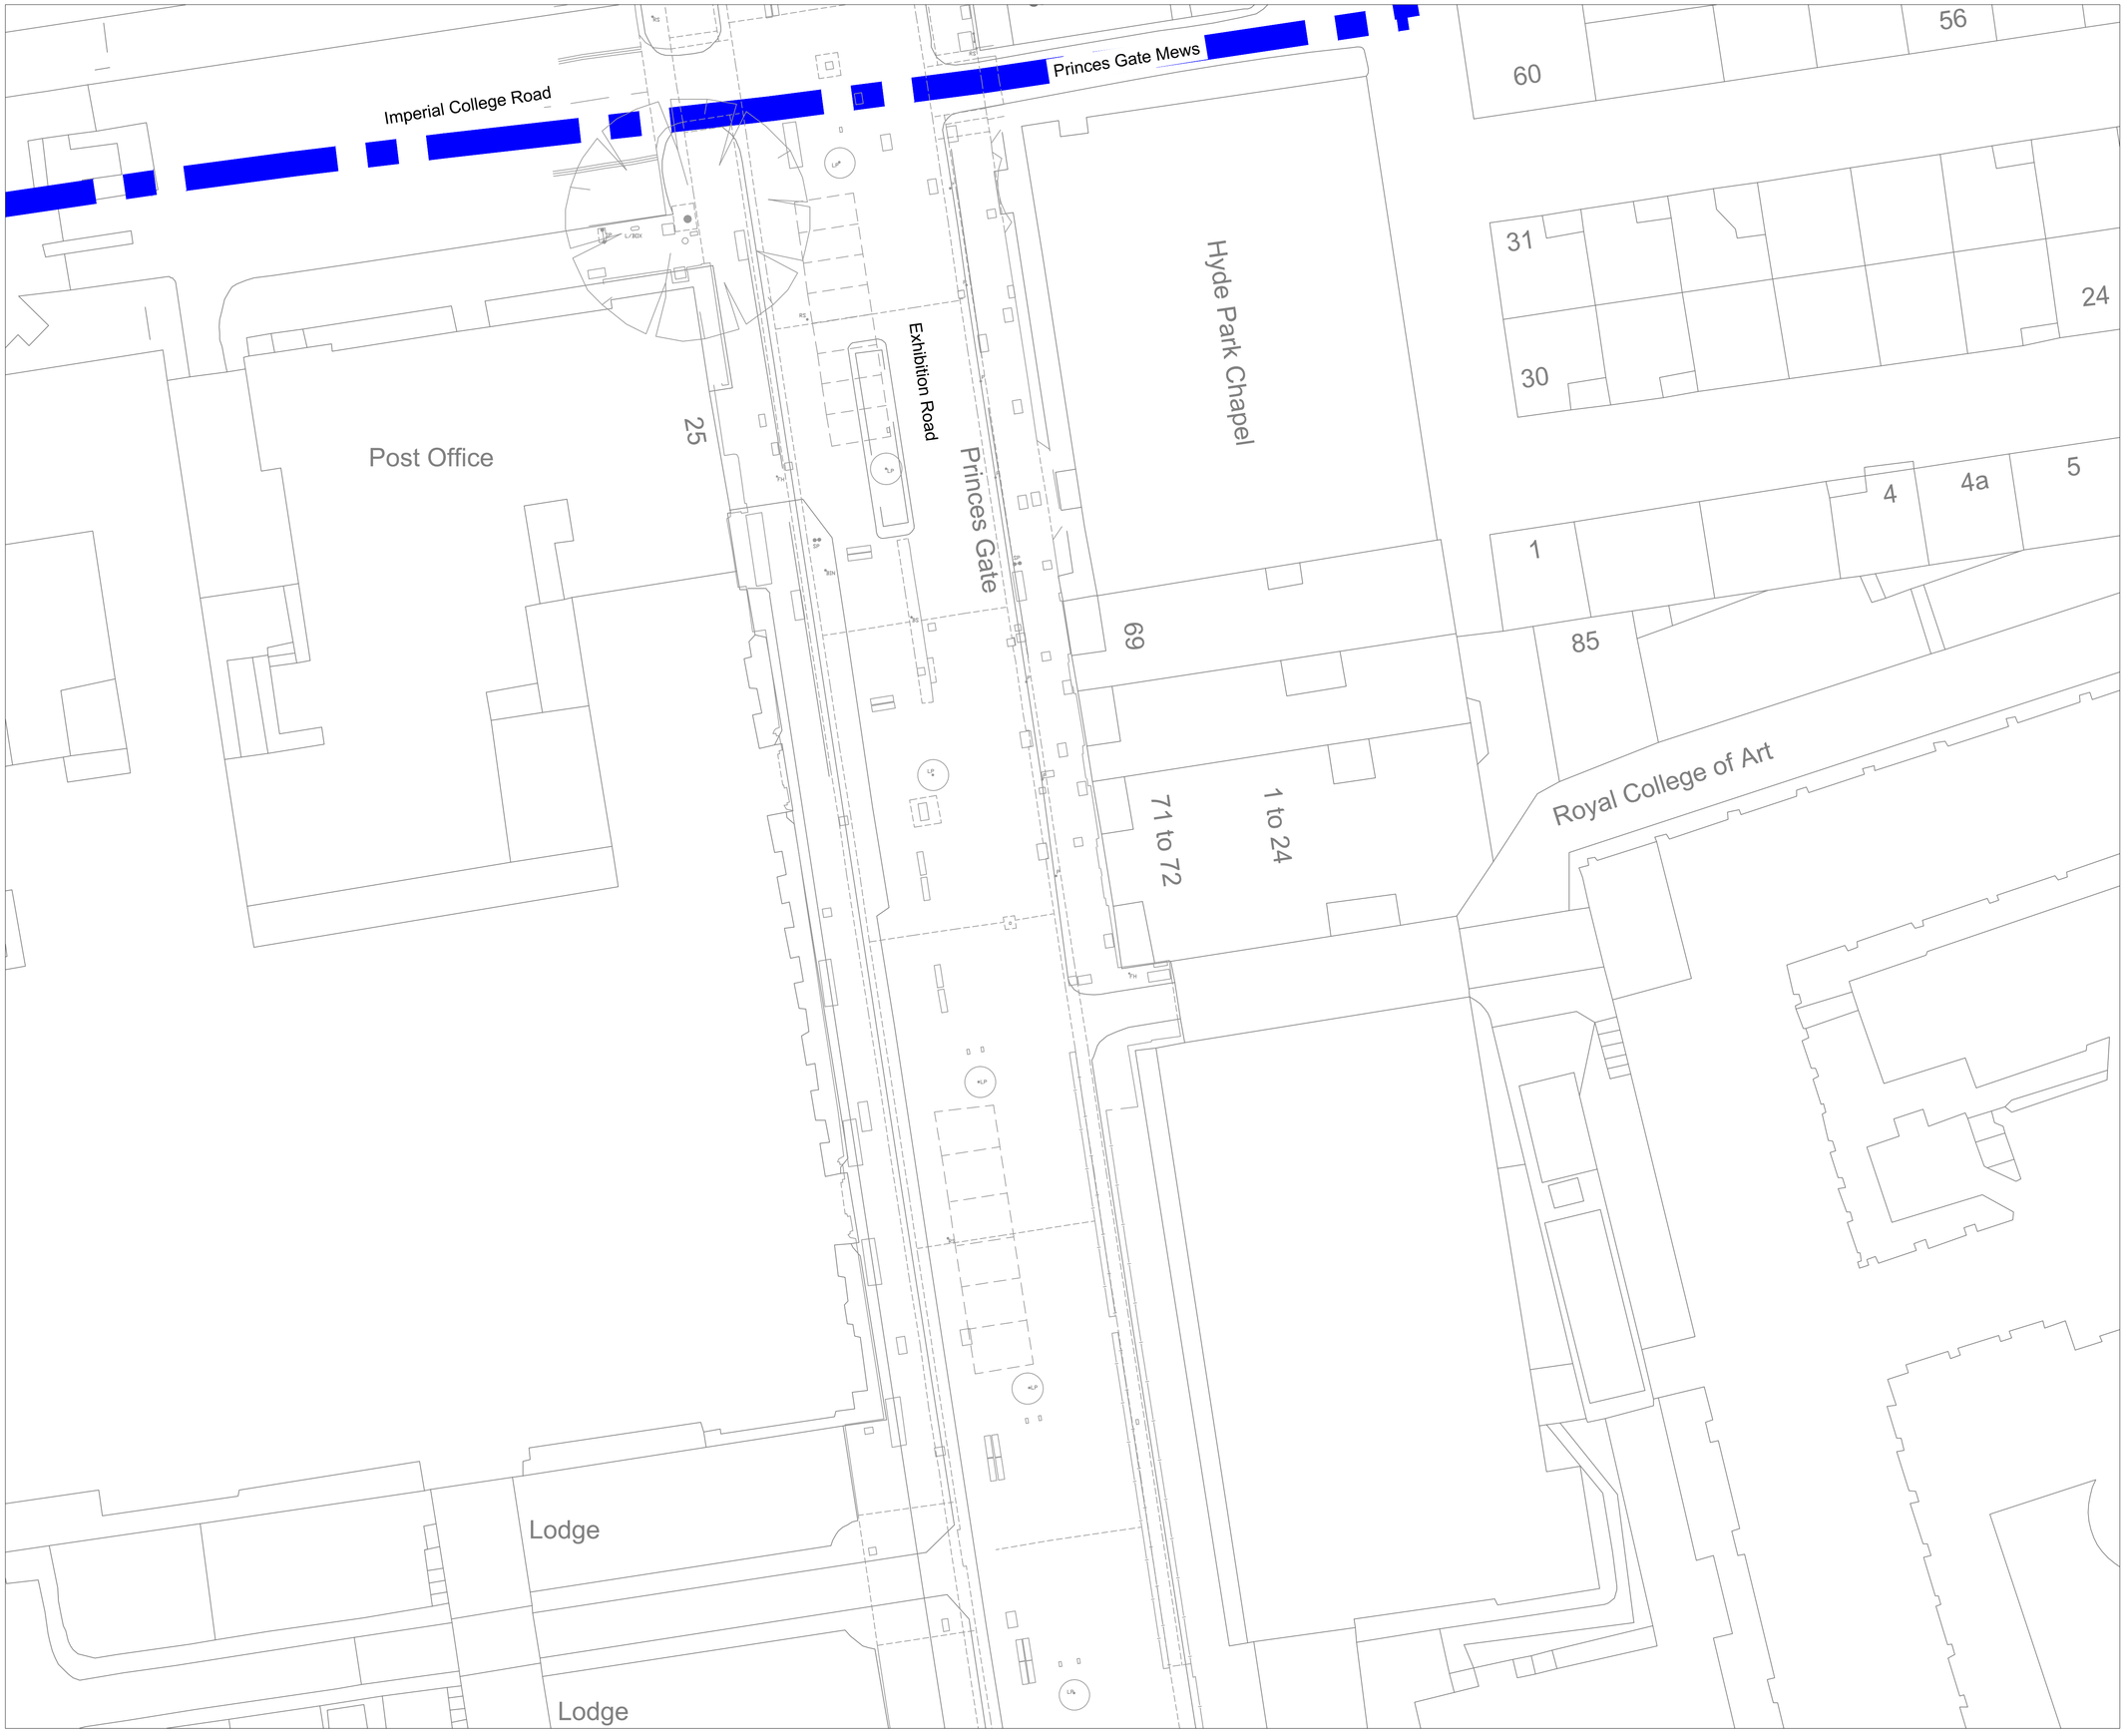

DO NOT SCALE

© Crown copyright and database rights 2012.
Ordnance Survey 100021668

Notes

Rev	Description	By	Date	Chk

THE ROYAL BOROUGH OF KENSINGTON AND CHELSEA

DEPARTMENT OF TRANSPORTATION AND HIGHWAYS
Traffic & Transportation Policy Service

The Royal Borough of Kensington and Chelsea
Town Hall, Hornton Street, London, W8 7NX
Telephone: (020) 7361 3374
Fax: (020) 7361 2796

Project

CENTRAL LONDON CYCLING GRID

Title

RBKC QUIETWAY ROUTE PROPOSALS
Q49 QUIETWAY (PHASE 2)
(EXHIBITION RD/IMPERIAL COLLEGE RD)

Scale	Drawn	EE	Checked	A1
1:250	Date	21.09.15	Date	

Drawing Number	Rev
X5015-CYGR-ODES-Q49-015	0

Cad File : *\DRAWINGS\...