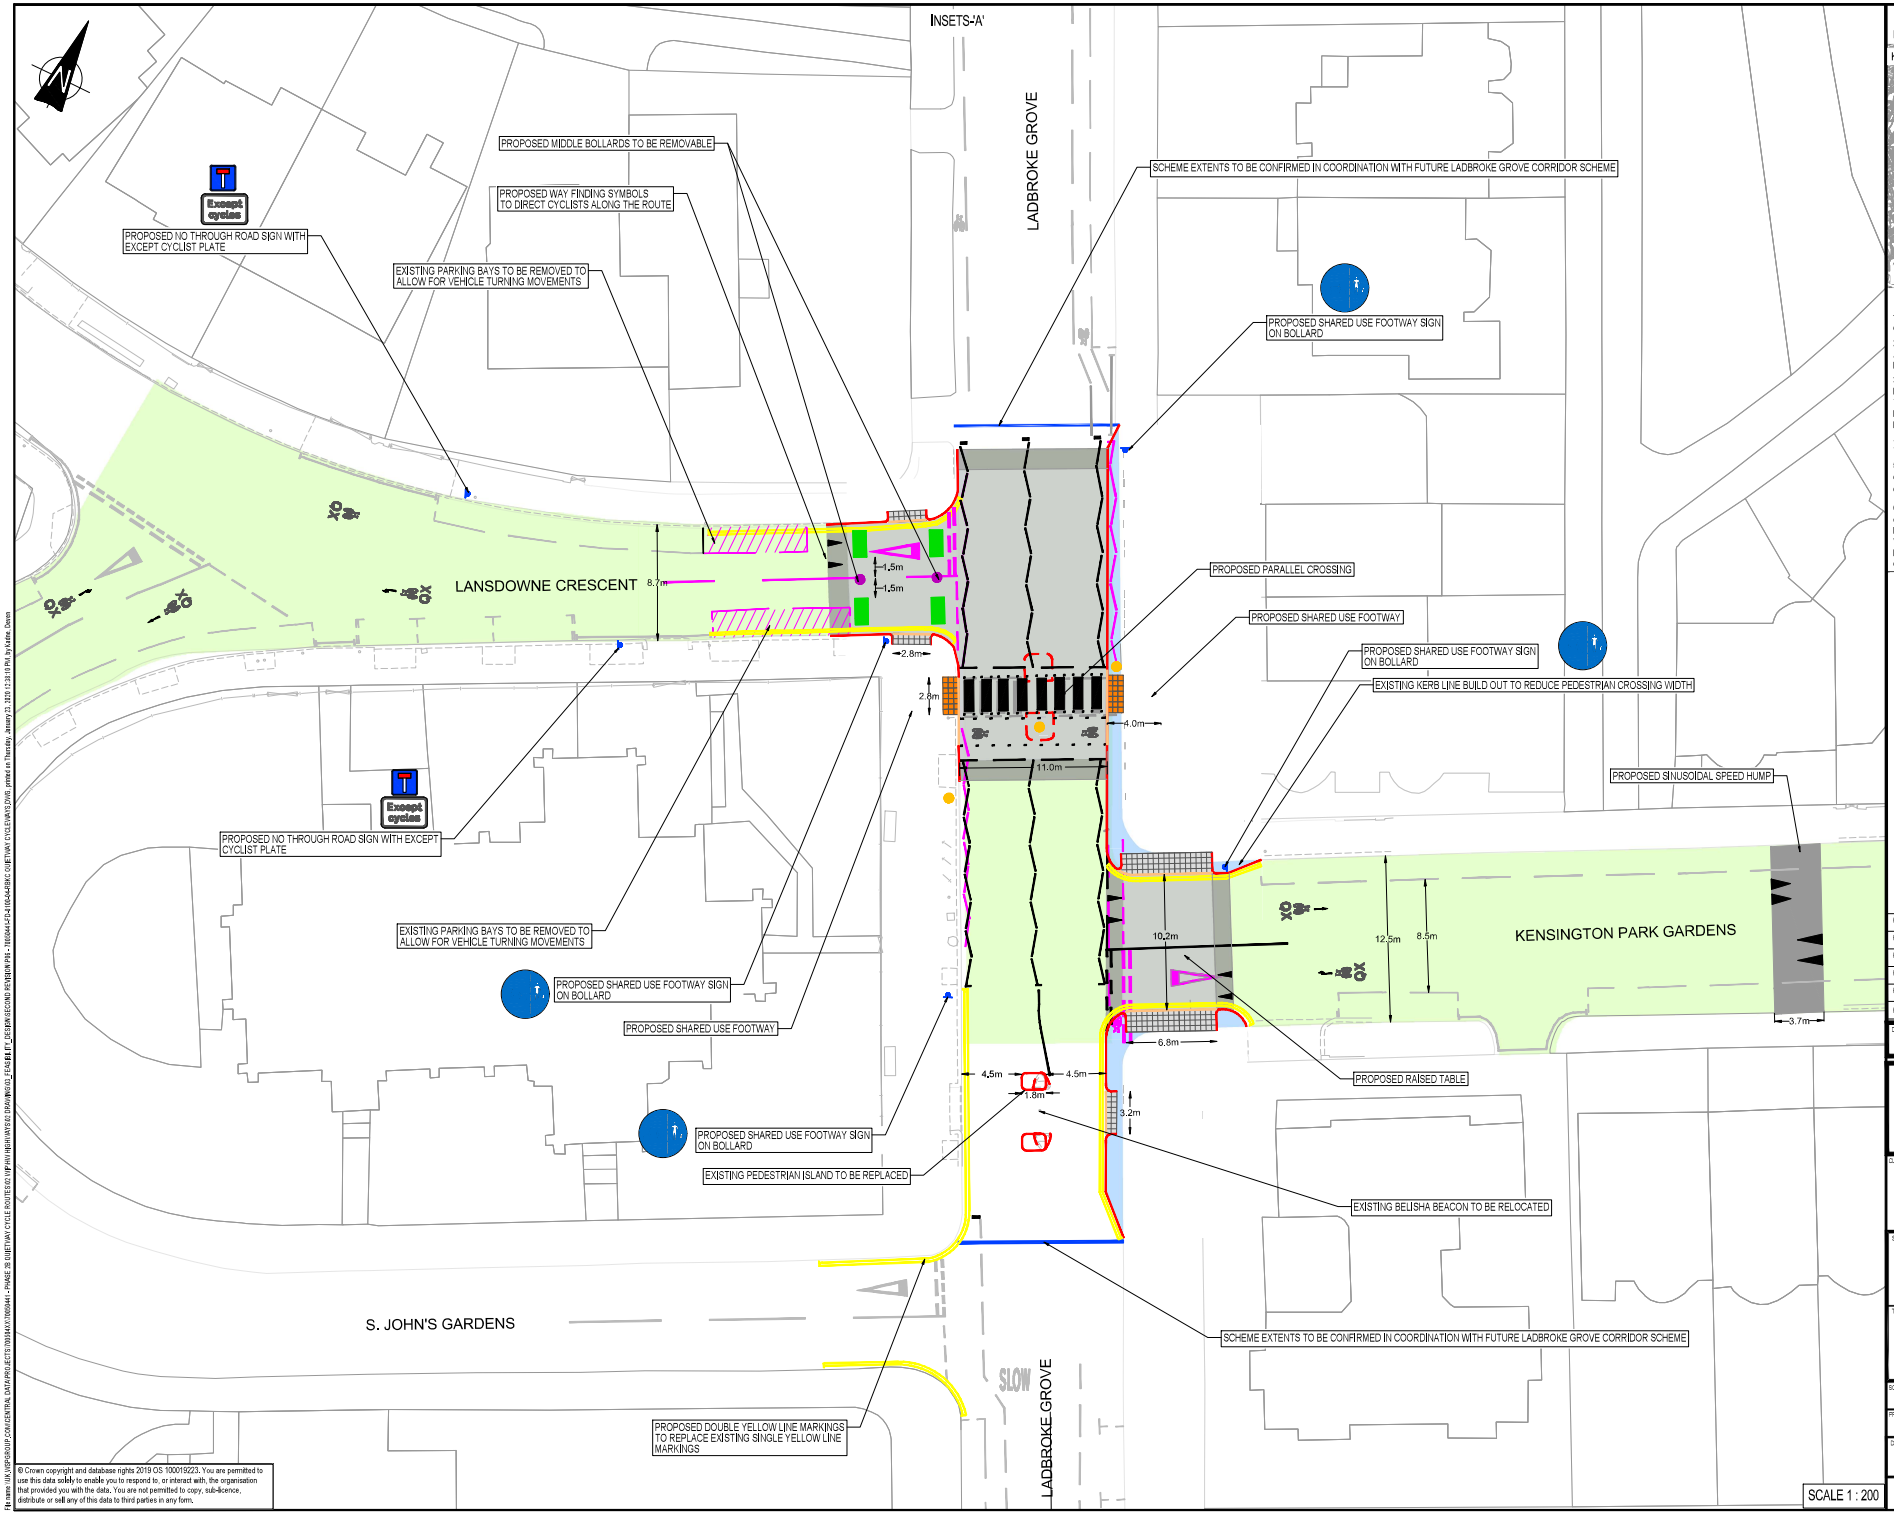

DO NOT SCALE

ROUTE - CLARENDON ROAD - CHEPSTOW VILLAS

KEY PLAN

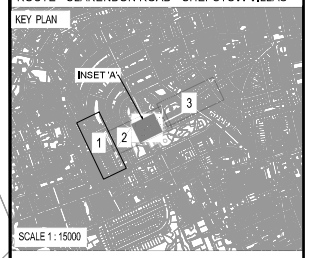

NOTES-

1. ALL DIMENSIONS ARE IN METRES UNLESS STATED OTHERWISE
2. THIS DRAWING SHOULD BE READ IN CONJUNCTION WITH ALL OTHER DRAWINGS, DOCUMENTS AND STANDARD DETAILS
3. CONFLICTING INFORMATION SHOWN ON THE ENGINEER'S DRAWINGS OR DISCREPANCIES BETWEEN THE INFORMATION GIVEN BY THE ENGINEER AND THAT PROVIDED BY OTHERS MUST BE REFERRED TO THE ENGINEER BEFORE THE WORKS COMMENCE
4. ALL ROAD MARKINGS ARE IN ACCORDANCE WITH THE TSRGD 2016
5. SOME DIMENSIONS PROVIDED ARE BASED UPON ORDNANCE SURVEY MAPPING, THEREFORE THE DEGREE OF ACCURACY CANNOT BE GUARANTEED
6. TURNING MOVEMENTS FOR LARGE VEHICLES (INCLUDING REFUSE VEHICLES) INTO AND OUT OF KENSINGTON PARK GARDENS ARE LIMITED, THEREFORE WILL REQUIRE PARTIAL USE OF THE OPPOSITE LANE. PROPOSALS SHOULD BE REVIEWED AT THE NEXT STAGE OF DESIGN FOR MITIGATION

KEY

- PROPOSED ROUTE ALIGNMENT
- PROPOSED MARKING
- PROPOSED DOUBLE YELLOW LINE MARKING TO DIAG, 1018.1
- PROPOSED CYCLE SYMBOL TO DIAGRAM 1057
- PROPOSED KERB
- PROPOSED DROPPED KERB
- EXISTING KERB TO BE REMOVED
- PROPOSED BUFF COLOURED TACTILE PAVING
- PROPOSED BELISHA BEACON
- EXISTING ROAD MARKING
- EXISING MARKING TO BE REMOVED
- EXISTING PARKING TO BE REMOVED OR RELOCATED
- PROPOSED BUILDOUT
- EXTENTS OF WORK UNDERTAKEN BY WSP
- PROPOSED BOLLARD
- PROPOSED SIGN
- PROPOSED RAISED TABLE
- PROPOSED RAMP
- PROPOSED TACTILE PAVING
- PROPOSED HEAVY DUTY PLANTER

REV	DATE	BY	DESCRIPTION	CHK	APP
P06	22.01.2020	DK	AMENDMENTS FOLLOWING RBKC COMMENTS	RJH	MJO
P05	25.10.2019	JT	AMENDMENTS FOLLOWING RBKC COMMENTS	RJH	JJT
P04	24.10.2019	JT	AMENDMENTS FOLLOWING RBKC COMMENTS	RJH	JJT
P03	08.10.2019	JT	AMENDMENTS FOLLOWING RBKC COMMENTS	RJH	MJO
P02	05.07.2019	JT	AMENDMENTS FOLLOWING RBKC/TFL COMMENTS	RJH	MJO

DRAWING STATUS: S0 - WORK IN PROGRESS — DRAFT

CLIENT: THE ROYAL BOROUGH OF KENSINGTON AND CHELSEA

SITE/PROJECT: PHASE 2B QUIETWAY CYCLE ROUTES FEASIBILITY DESIGN

TITLE: ROUTE - CLARENDON ROAD - CHEPSTOW VILLAS GENERAL ARRANGEMENT

SCALE @ A1	CHECKED	APPROVED
AS SHOWN	S.R	MJO

PROJECT NO	DESIGNED	DRAWN	DATE
70050441	A.R	A.S	January 2019

DRAWING NO: 70050441-FD-0100-04-02 — REV: P06

UNCONTROLLED

© WSP UK Ltd

© Crown copyright and database rights 2019 OS 100019223. You are permitted to use this data solely to enable you to respond to, or interact with, the organisation that provided you with the data. You are not permitted to copy, sub-licence, distribute or sell any of this data to third parties in any form.

File name: \\UKSPSRVGRP.COM\CENTRAL DATA\PROJECTS\70050441\70050441 - PHASE 2B QUIETWAY CYCLE ROUTES\02 WORK\HIGHWAYS\02 DRAWINGS\02_FEASIBILITY DESIGN\SECOND RESUBMISSION\70050441-FD-0100-04-02 QUIETWAY CYCLEWAYS.DWG, printed on Thursday, January 23, 2020 11:28:19 PM by Katie, Devon