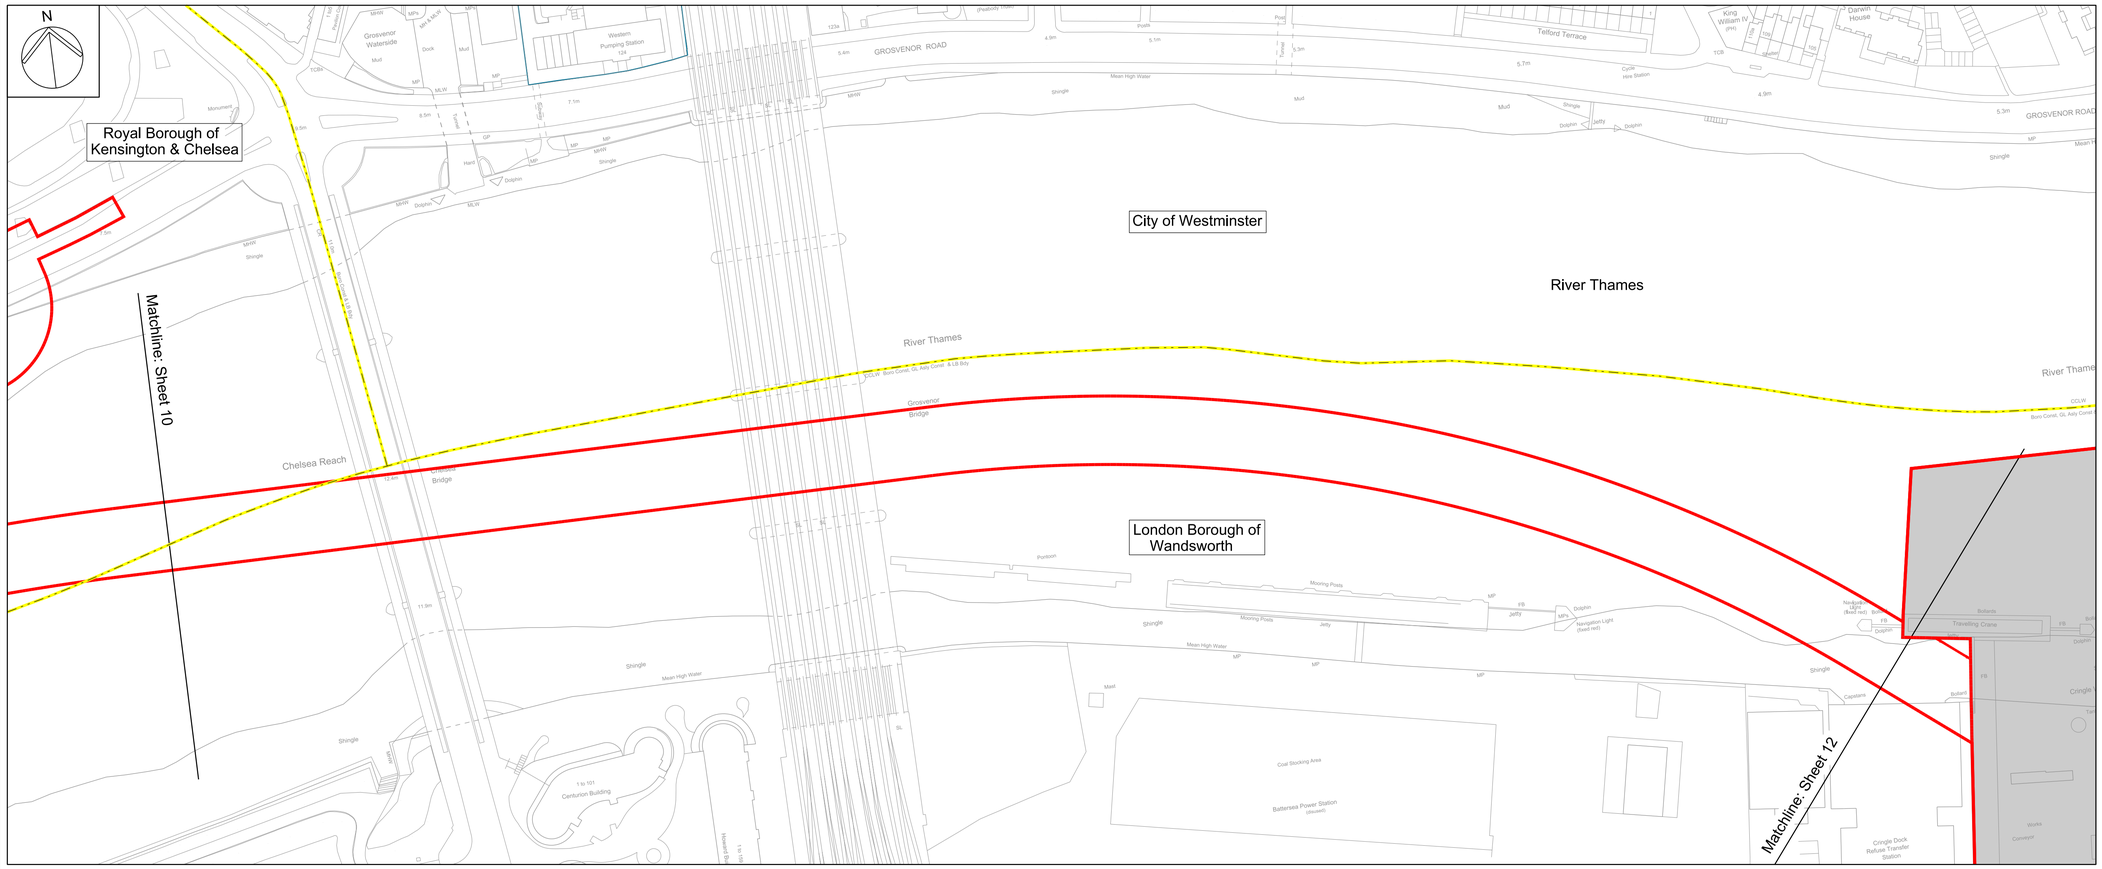

Mapping reproduced by permission of Ordnance Survey on behalf of HMSO. © Crown Copyright and Database right 2012. All rights reserved. Ordnance Survey licence number 100019345

Keyplan:

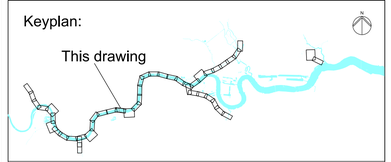

Coordinates are to be Ordnance Survey Datum OSGB36. All levels are in metres and relate to the Tunnel Datum which is 100 metres below Ordnance Datum Newlyn.

Key:

- Zone referred to in paragraph 3 of the direction
- Sites referred to in paragraph 5 of the direction
- Local authority boundaries

10m 0 100m

1:2500 if reproduced at A3

Location

Projectwide
London

Document Information

For consultation and safeguarding directions

Land to be subject to the directions
Sheet 11

110-DA-GEN-00000-000919

Thames Tideway Tunnel
Creating a cleaner, healthier River Thames

Thames Water

© Thames Water Utilities Ltd 2012